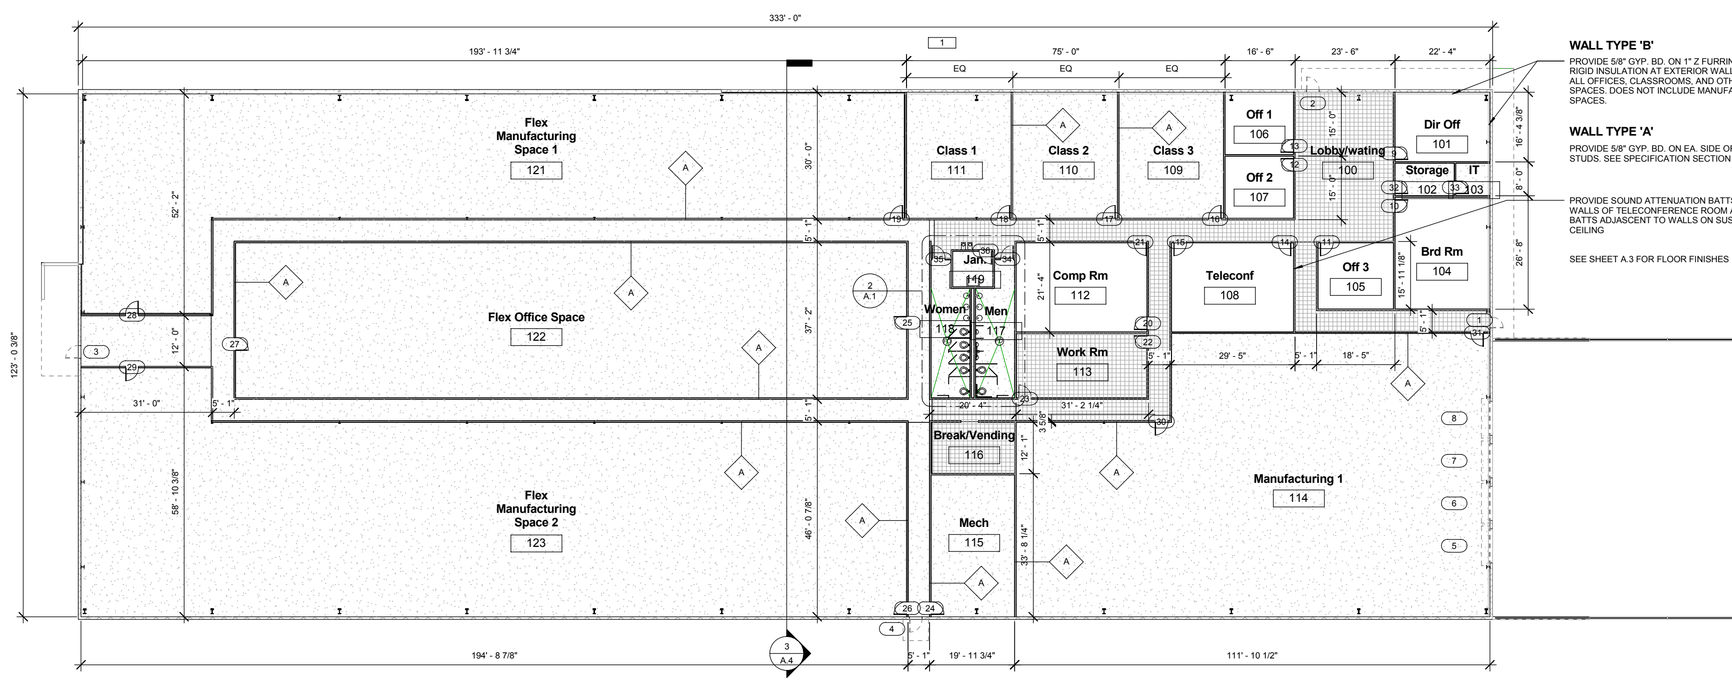

1 Floor Plan
1/16" = 1'-0"

WALL TYPE 'B'

PROVIDE 5/8" GYP. BD. ON 1" Z FURRING WITH 1" RIGID INSULATION AT EXTERIOR WALLS TYP. OF ALL OFFICES, CLASSROOMS, AND OTHER FINISHED SPACES. DOES NOT INCLUDE MANUFACTURING SPACES.

WALL TYPE 'A'

PROVIDE 5/8" GYP. BD. ON EA. SIDE OF 3 5/8" MTL. STUDS. SEE SPECIFICATION SECTION 09260.

PROVIDE SOUND ATTENUATION BATTS IN PERIMETER WALLS OF TELECONFERENCE ROOM AND 24" WIDE BATTS ADJASCENT TO WALLS ON SUSPENDED CEILING

SEE SHEET A.3 FOR FLOOR FINISHES

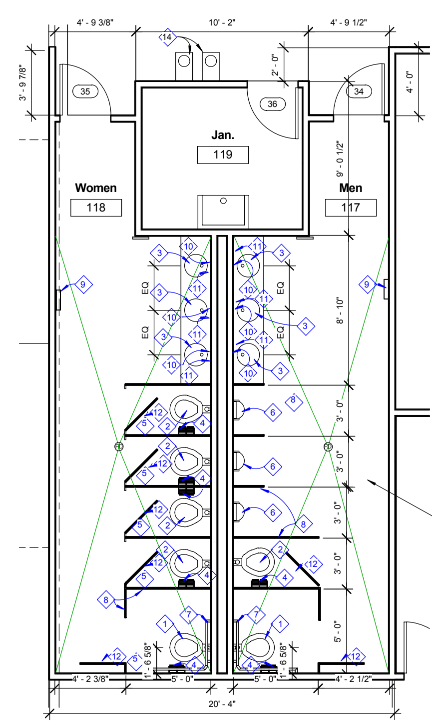

2 Enlarged Restroom Plan
1/4" = 1'-0"

TOILET ACCESSORY SCHEDULE - SEE SPECIFICATION SECTION 10800

1. HANDICAP WATER CLOSET - SEAT 17"-19" A.F.F. CENTER OF W.C. 18" FROM WALL
2. STANDARD WATER CLOSET
3. H.C. ACCESSIBLE LAVATORY - RIM 34" A.F.F. - PROVIDE KNEE AND TOE CLEARENCE PER A.D.A.
4. TOILET PAPER HOLDER - MNT. @ 19" A.F.F. - 8" IN FRONT OF W.C. TO CENTER-LINE OF DISPENSER
5. SANITARY NAPKIN DISPOSAL - MNT. @ 19" A.F.F.
6. URINAL - PROVIDE ONE H.C. ACCESSIBLE RIM - @ 16" A.F.F.
7. 36" x 42" H.C. GRAB BAR - MNT. @ 36" A.F.F.
8. TOILET PARTITIONS TYPICAL AND AS DIMENSIONED - SEE SPECIFICATION SECTION 10160
9. ELECTRIC HAND DRYER
10. 24" X 36" S.S. MIRROR - BOT OF REFLECTIVE SURFACE 40" A.F.F.
11. SOAP DISPENSER
12. COAT HOOK/DOOR BUMPER
13. ONE HAND OPERABLE FAUCET W/O TIGHT GRASPING, PINCHING, OR TWISTING OF THE WRIST - SELF-CLOSING - LOCATE AT EA. LAVATORY
14. HIGH-LOW A.D.A. COMPLIANT DRINKING FOUNTAIN

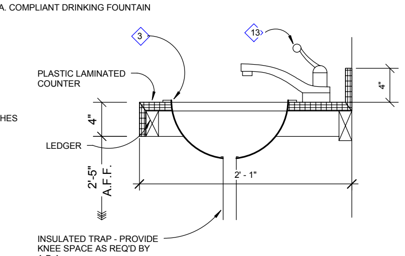

3 Section Thru Lavatory
1 1/2" = 1'-0"

Door Schedule - See Specifications Division 8 - DOORS AND WINDOWS

Mark	Width	Height	Thickness	Type Mark	Construction Type	Frame Material	Frame Type	Head Height	Hardware	Fire Rating	Comments
9	3' - 0"	6' - 8"	1 3/4"	F	Solid Core Wood	Hollow Metal	Knock-down	6' - 8"	Lockset	-	
10	3' - 0"	6' - 8"	1 3/4"	F	Solid Core Wood	Hollow Metal	Knock-down	6' - 8"	Lockset	-	
11	3' - 0"	6' - 8"	1 3/4"	F	Solid Core Wood	Hollow Metal	Knock-down	6' - 8"	Lockset	-	
12	3' - 0"	6' - 8"	1 3/4"	F	Solid Core Wood	Hollow Metal	Knock-down	6' - 8"	Lockset	-	
13	3' - 0"	6' - 8"	1 3/4"	F	Solid Core Wood	Hollow Metal	Knock-down	6' - 8"	Lockset	-	
14	3' - 0"	6' - 8"	1 3/4"	F	Solid Core Wood	Hollow Metal	Knock-down	6' - 8"	Lockset	-	
15	3' - 0"	6' - 8"	1 3/4"	F	Solid Core Wood	Hollow Metal	Knock-down	6' - 8"	Lockset	-	
16	3' - 0"	6' - 8"	1 3/4"	F	Solid Core Wood	Hollow Metal	Knock-down	6' - 8"	Lockset	-	
17	3' - 0"	6' - 8"	1 3/4"	F	Solid Core Wood	Hollow Metal	Knock-down	6' - 8"	Lockset	-	
18	3' - 0"	6' - 8"	1 3/4"	F	Solid Core Wood	Hollow Metal	Knock-down	6' - 8"	Lockset	-	
19	3' - 0"	6' - 8"	1 3/4"	F	Solid Core Wood	Hollow Metal	Knock-down	6' - 8"	Lockset	-	
20	3' - 0"	6' - 8"	1 3/4"	F	Solid Core Wood	Hollow Metal	Knock-down	6' - 8"	Lockset	-	
21	3' - 0"	6' - 8"	1 3/4"	F	Solid Core Wood	Hollow Metal	Knock-down	6' - 8"	Lockset	-	
22	3' - 0"	6' - 8"	1 3/4"	F	Solid Core Wood	Hollow Metal	Knock-down	6' - 8"	Lockset	-	
23	3' - 0"	6' - 8"	1 3/4"	F	Solid Core Wood	Hollow Metal	Knock-down	6' - 8"	Lockset	-	
24	3' - 0"	6' - 8"	1 3/4"	F	Solid Core Wood	Hollow Metal	Knock-down	6' - 8"	Lockset	-	
25	3' - 0"	6' - 8"	1 3/4"	F	Solid Core Wood	Hollow Metal	Knock-down	6' - 8"	Lockset	-	
26	3' - 0"	6' - 8"	1 3/4"	F	Solid Core Wood	Hollow Metal	Knock-down	6' - 8"	Lockset	-	
27	3' - 0"	6' - 8"	1 3/4"	F	Solid Core Wood	Hollow Metal	Knock-down	6' - 8"	Lockset	-	
28	3' - 0"	6' - 8"	1 3/4"	F	Solid Core Wood	Hollow Metal	Knock-down	6' - 8"	Lockset	-	
29	3' - 0"	6' - 8"	1 3/4"	F	Solid Core Wood	Hollow Metal	Knock-down	6' - 8"	Lockset	-	
30	3' - 0"	6' - 8"	1 3/4"	F	Solid Core Wood	Hollow Metal	Knock-down	6' - 8"	Lockset	-	
31	3' - 0"	6' - 8"	1 3/4"	F	Solid Core Wood	Hollow Metal	Knock-down	6' - 8"	Lockset	-	
32	3' - 0"	6' - 8"	1 3/4"	F	Solid Core Wood	Hollow Metal	Knock-down	6' - 8"	Lockset	-	
33	3' - 0"	6' - 8"	1 3/4"	F	Solid Core Wood	Hollow Metal	Knock-down	6' - 8"	Lockset	-	
34	3' - 0"	6' - 8"	1 3/4"	F	Solid Core Wood	Hollow Metal	Knock-down	6' - 8"	Push/Pull	-	
35	3' - 0"	6' - 8"	1 3/4"	F	Solid Core Wood	Hollow Metal	Knock-down	6' - 8"	Push/Pull	-	
36	3' - 0"	6' - 8"	1 3/4"	F	Solid Core Wood	Hollow Metal	Knock-down	6' - 8"	Lockset	-	

No.	Revision Description	Date

All rights reserved by Architect. Drawings and Specifications as instruments of service shall remain the property of the Architect. They shall not be used on other projects or extensions to this project except by agreement in writing and with appropriate compensation to the Architect. Contractor is responsible for confirming and correlating dimensions at the job site. The Architect will not be responsible for construction means, methods, techniques, or for safety precautions and programs in connection with the project. Material quantities and take-offs that may be provided herein are estimates for the convenience of bidders/contractors only. Bidders/contractors remain soley responsible for their take-offs and a complete project as otherwise defined by these drawings and specifications.

Floor Plan, Enlarged Plan and Schedules

TEAY'S BRANCH BUSINESS INCUBATOR FIT-UP

CITY OF PAINTSVILLE

TEAY'S BRANCH INDUSTRIAL BUILDING
Paintsville, Kentucky

SUMMIT ARCHITECTURAL SERVICES
a division of Summit Engineering, Inc.
120 Prosperous Place, Suite 101
Lexington, Kentucky 40509
Phone 859.264.9860
Fax 859.264.9106

CHARLES B. CHRISMAN, JR. REGISTERED NO. 1786 COMMONWEALTH OF KENTUCKY ARCHITECT

Job number	6652.005
Paradox no.	
Date	9/17/03
Drawn by	MAS
Checked by	CBC

A.1

11/7/2008 1:57:51 PM